


GROUND FLOOR

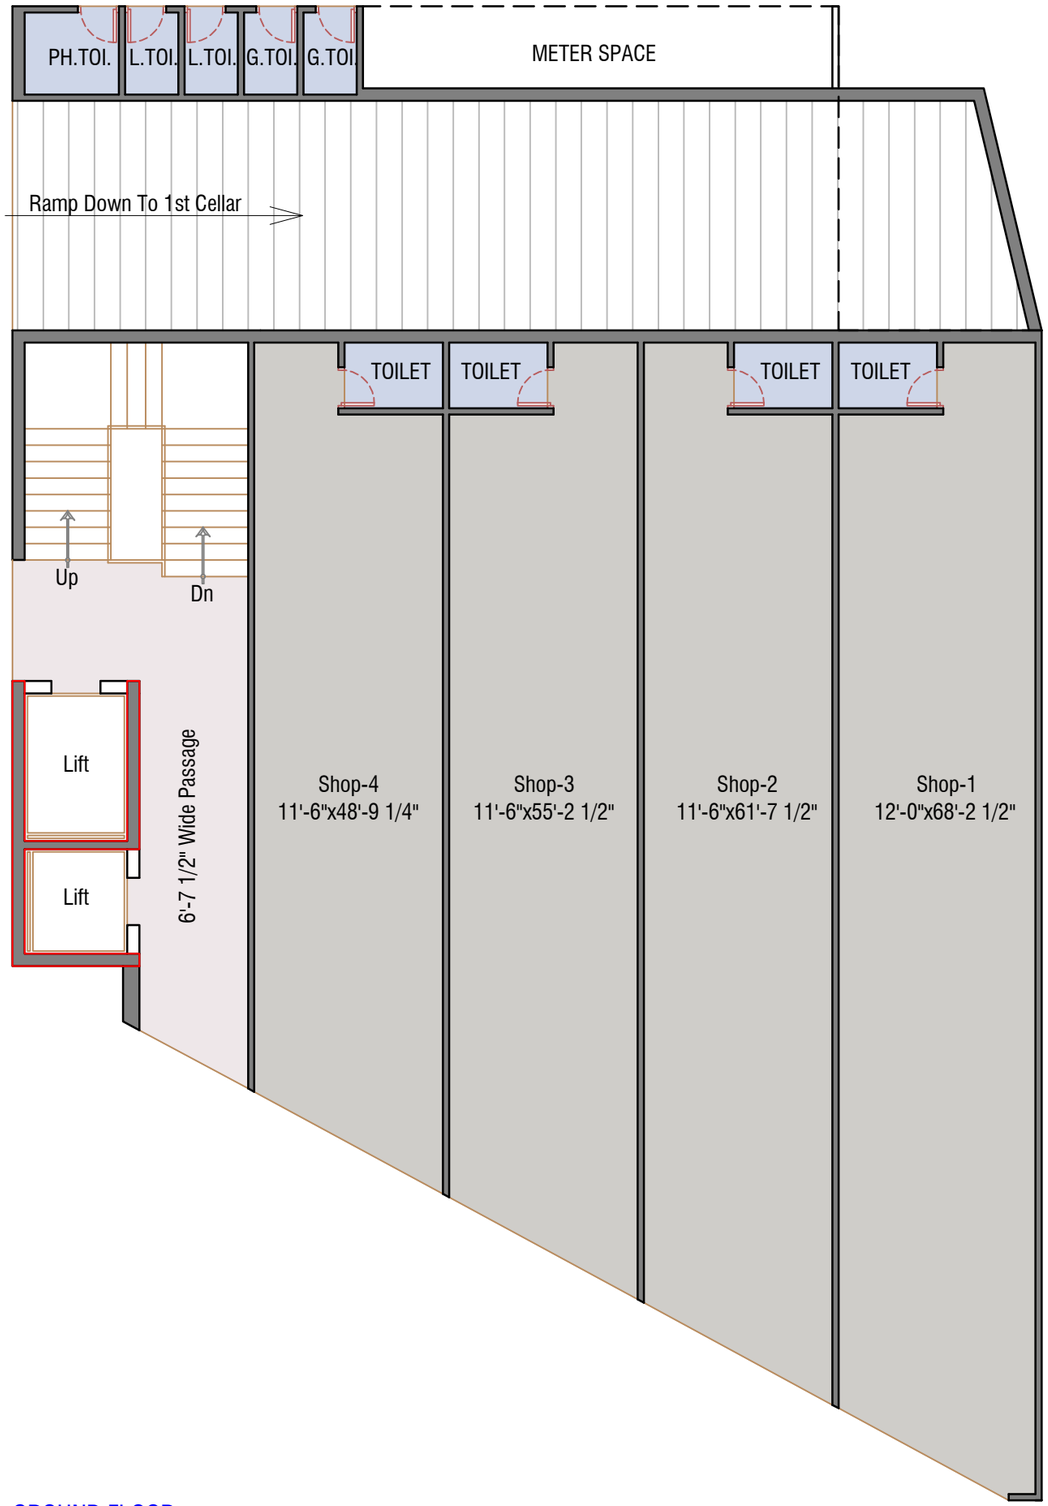

1st to 7th Floor

Project Name NARODA PRIME & PRESTIGE At : Bilasiya-Hanspura	**Alt** FINAL	**Scale** N.T.S
Presentation Drawing For COMMERCIAL PLAN	**Date** 07.04.2026	E A N S V W N

MS ASSOCIATES
ARCHITECT
Mo: 9898561935 A'bad